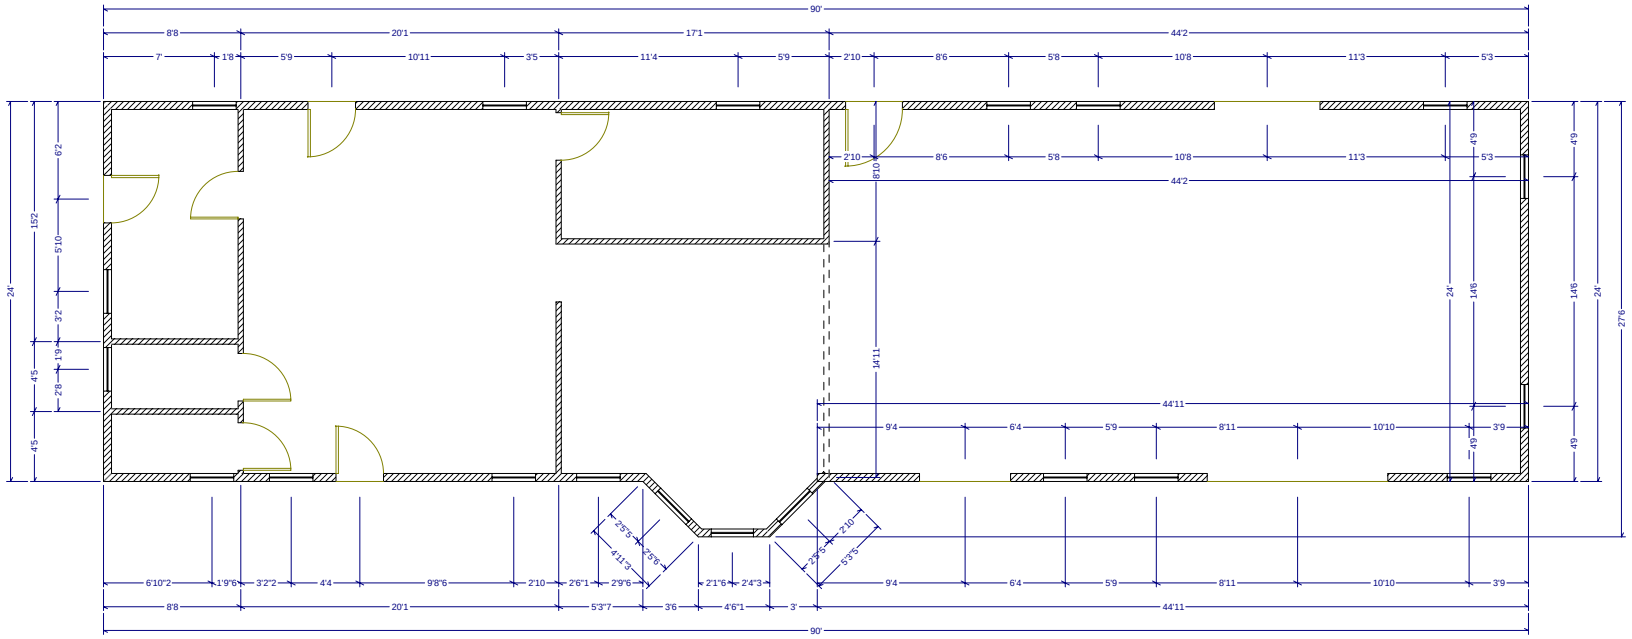Measurements are not exact, but are close. Overall building is
90' x 24', plus bay window on east side.